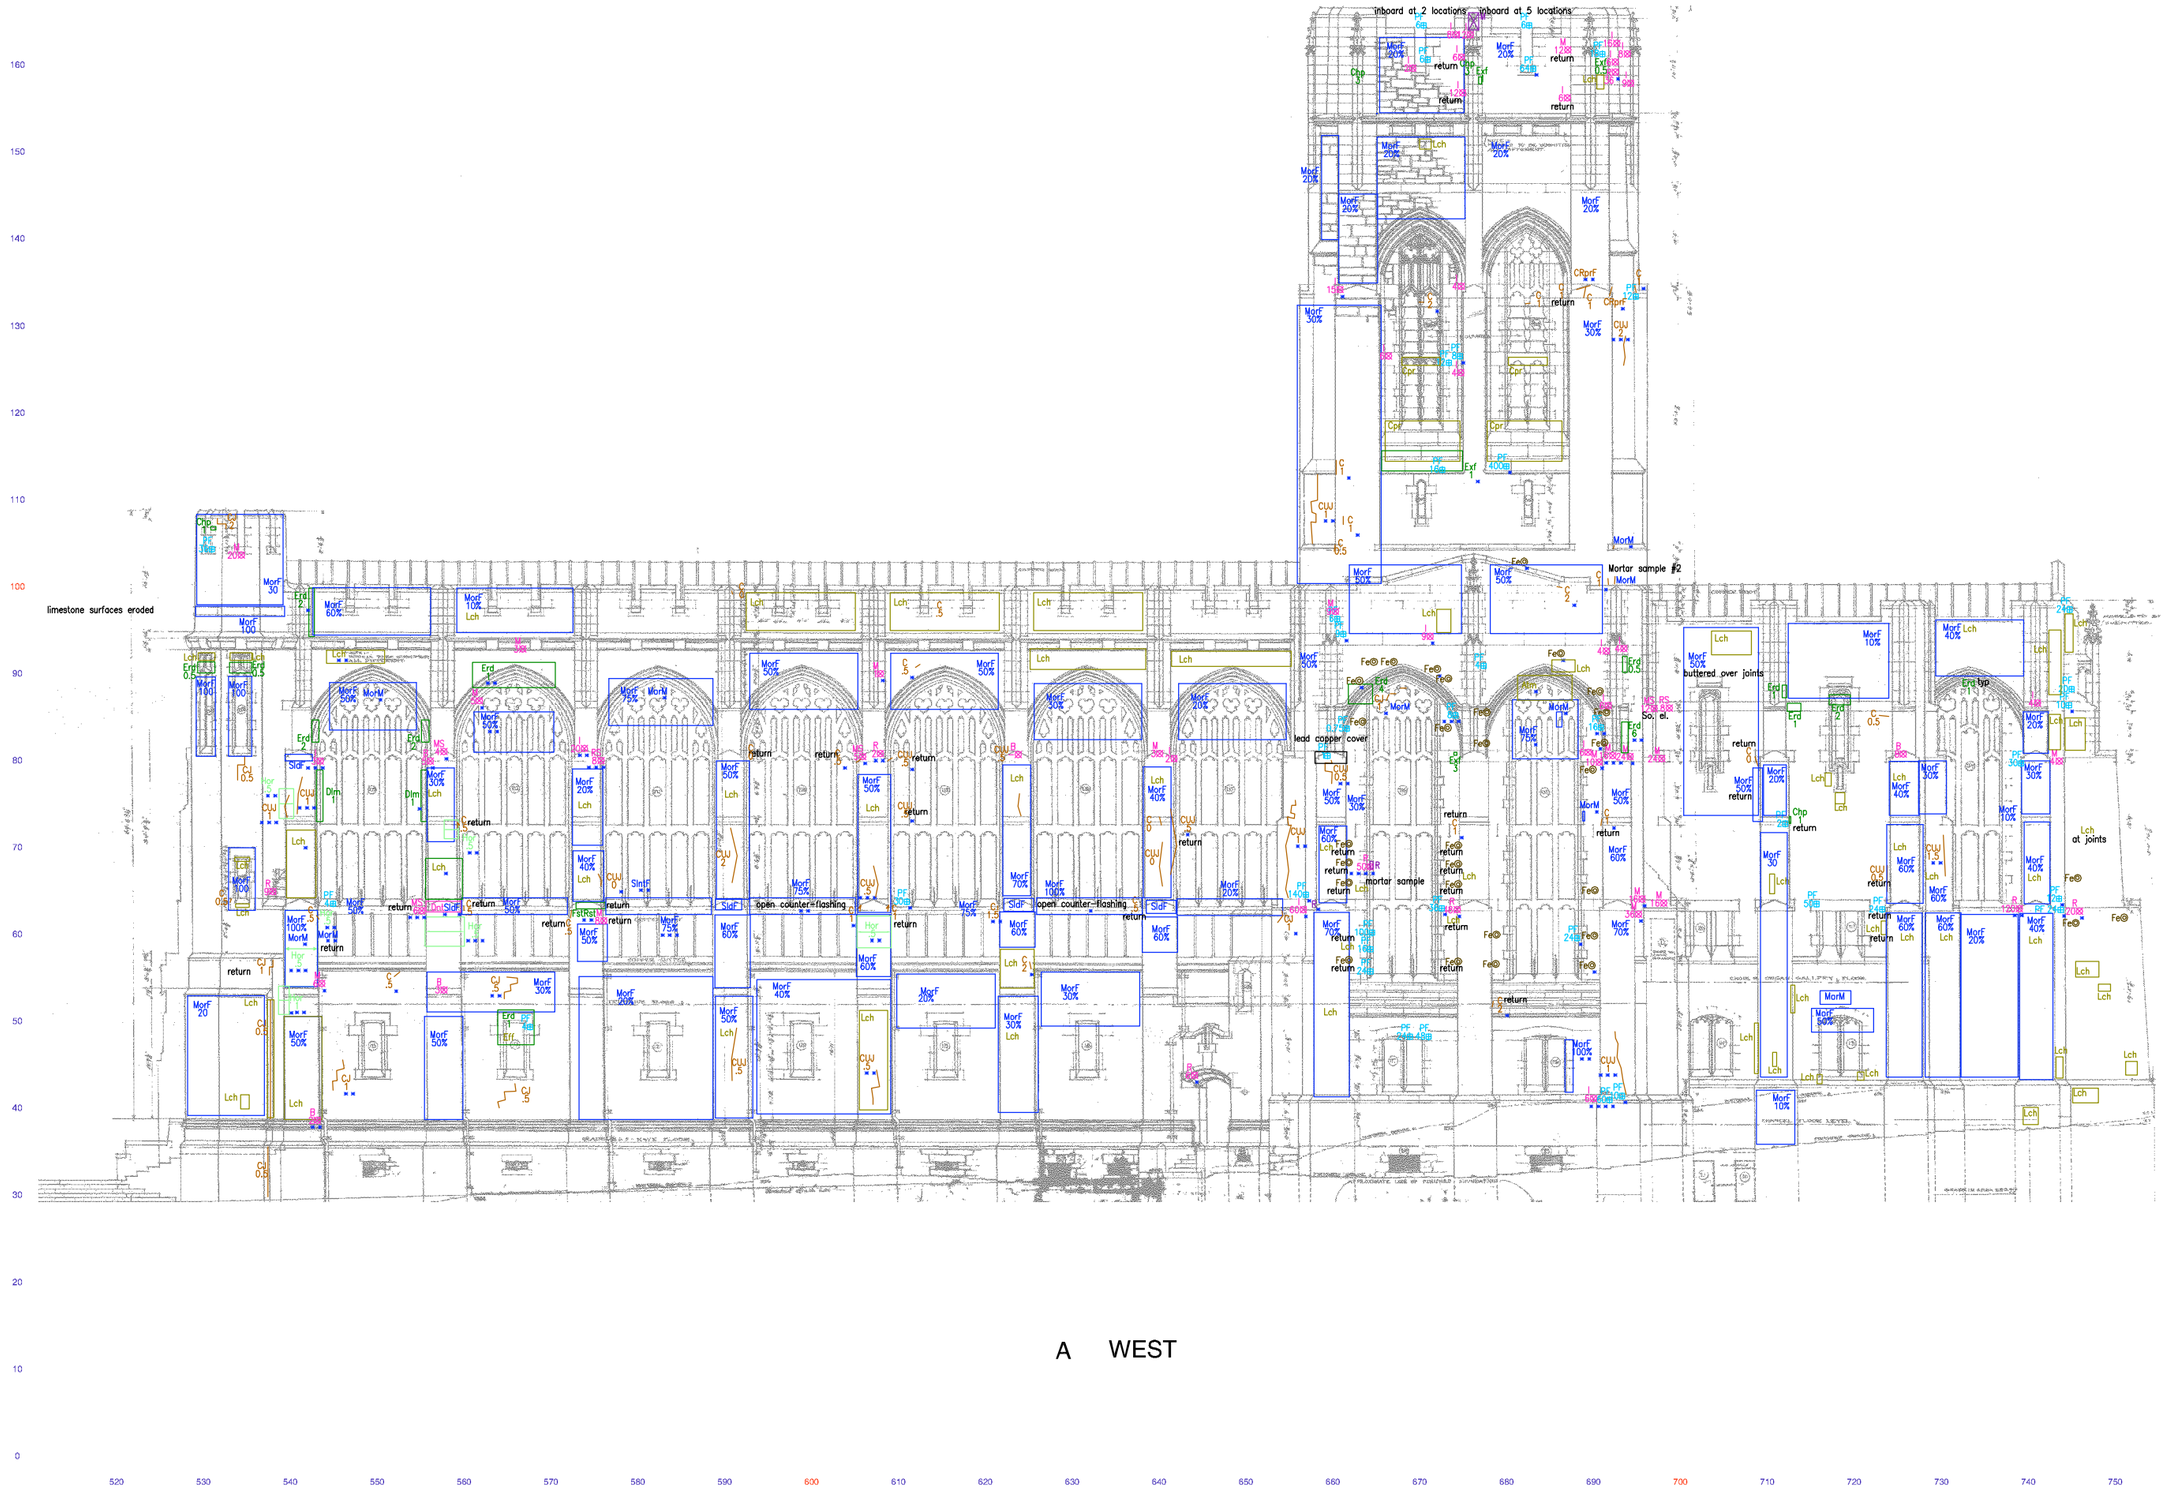

A WEST

SURVEYED USING tpas™
NOVEMBER2005 BY: EK, SA, MG, TZ

PO Box 4135 Ithaca, NY 14850
607.257.4049 www.vertical-access.com

ISSUE DATE: DECEMBER 2005

EXTERIOR ELEVATION
FACADE SURVEY

BACKGROUND DRAWING: CLIENT PROVIDED, SCANNED IMAGE SCALE: REDUCED PLOT, NOT TO SCALE

Building Use: Religious
Architectural Style: Gothic Revival
Materials: Stone, Sheet Metal, Glass

VA PROJECT NUMBER:

3